



ANNEX FLOOR PLAN

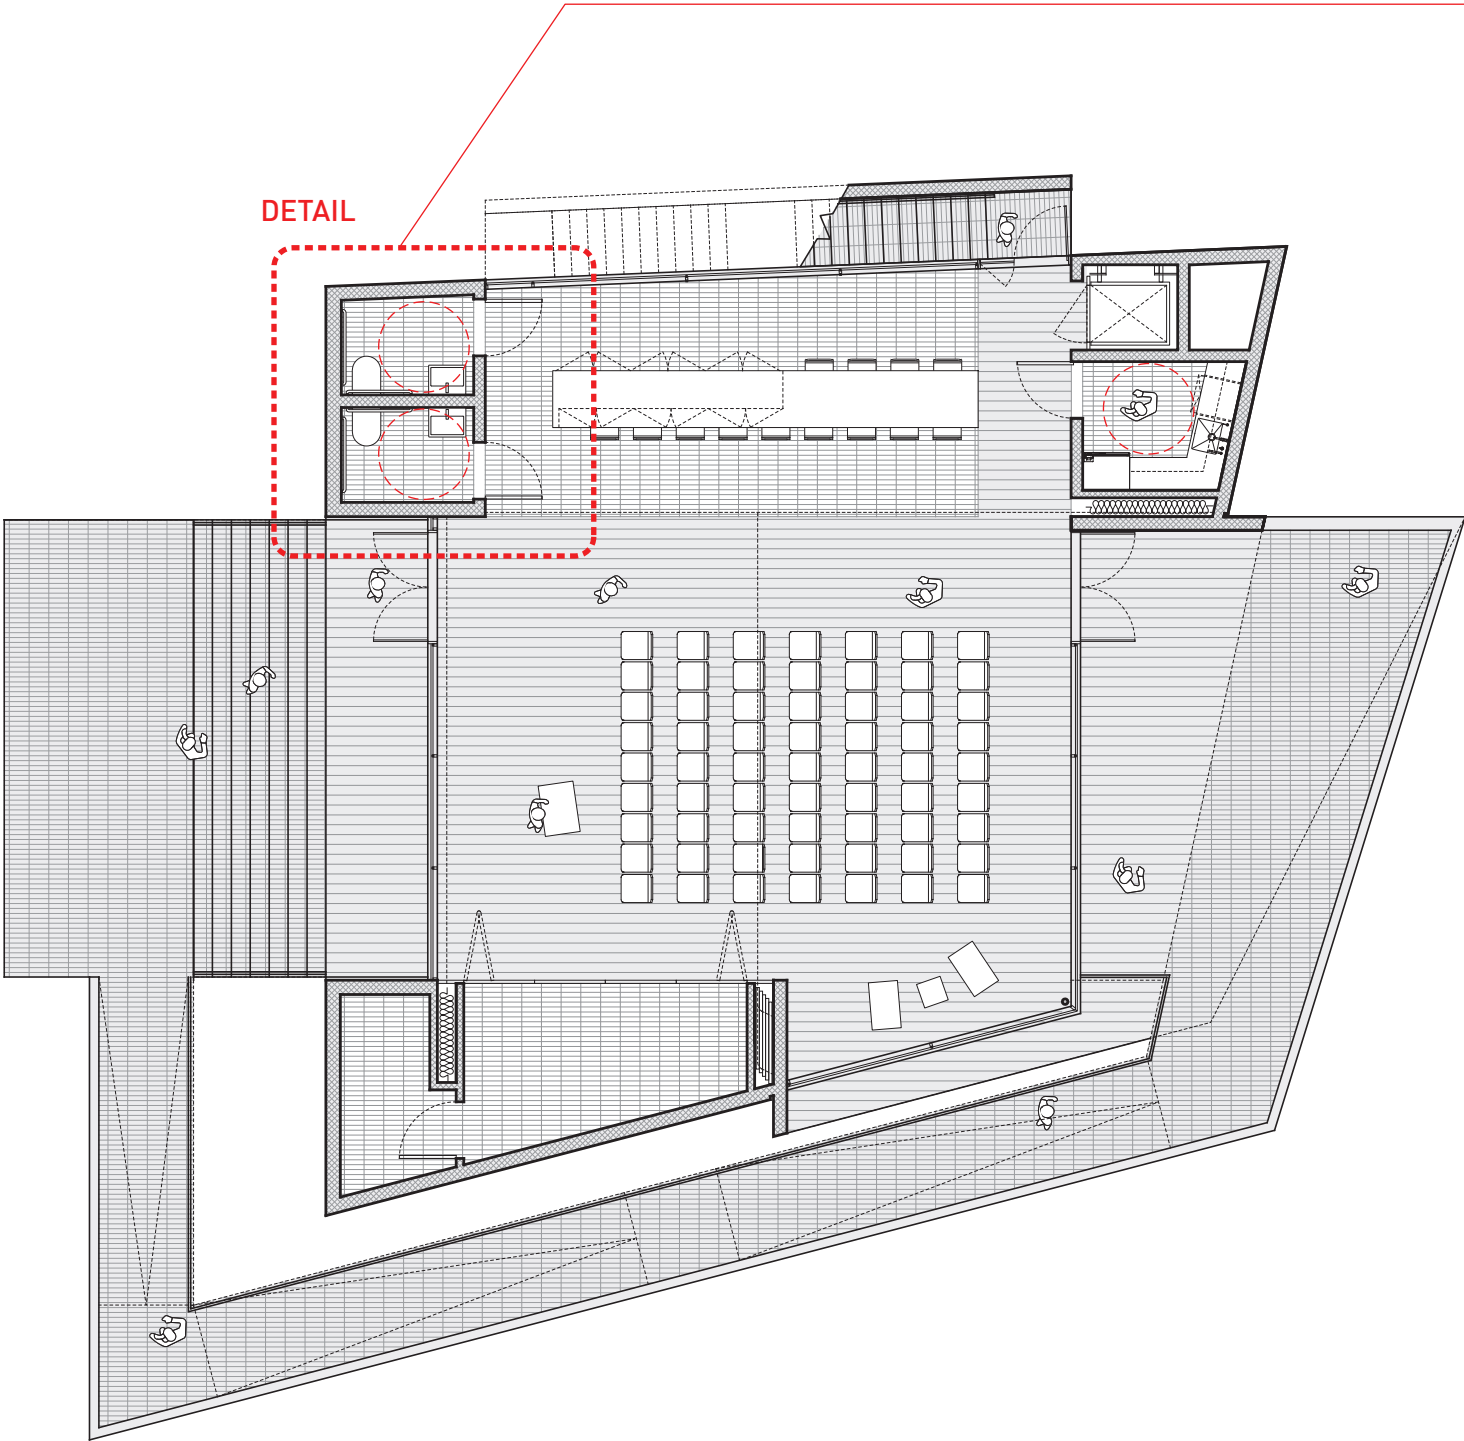

ADA COMPLIANT BATHROOM PLAN

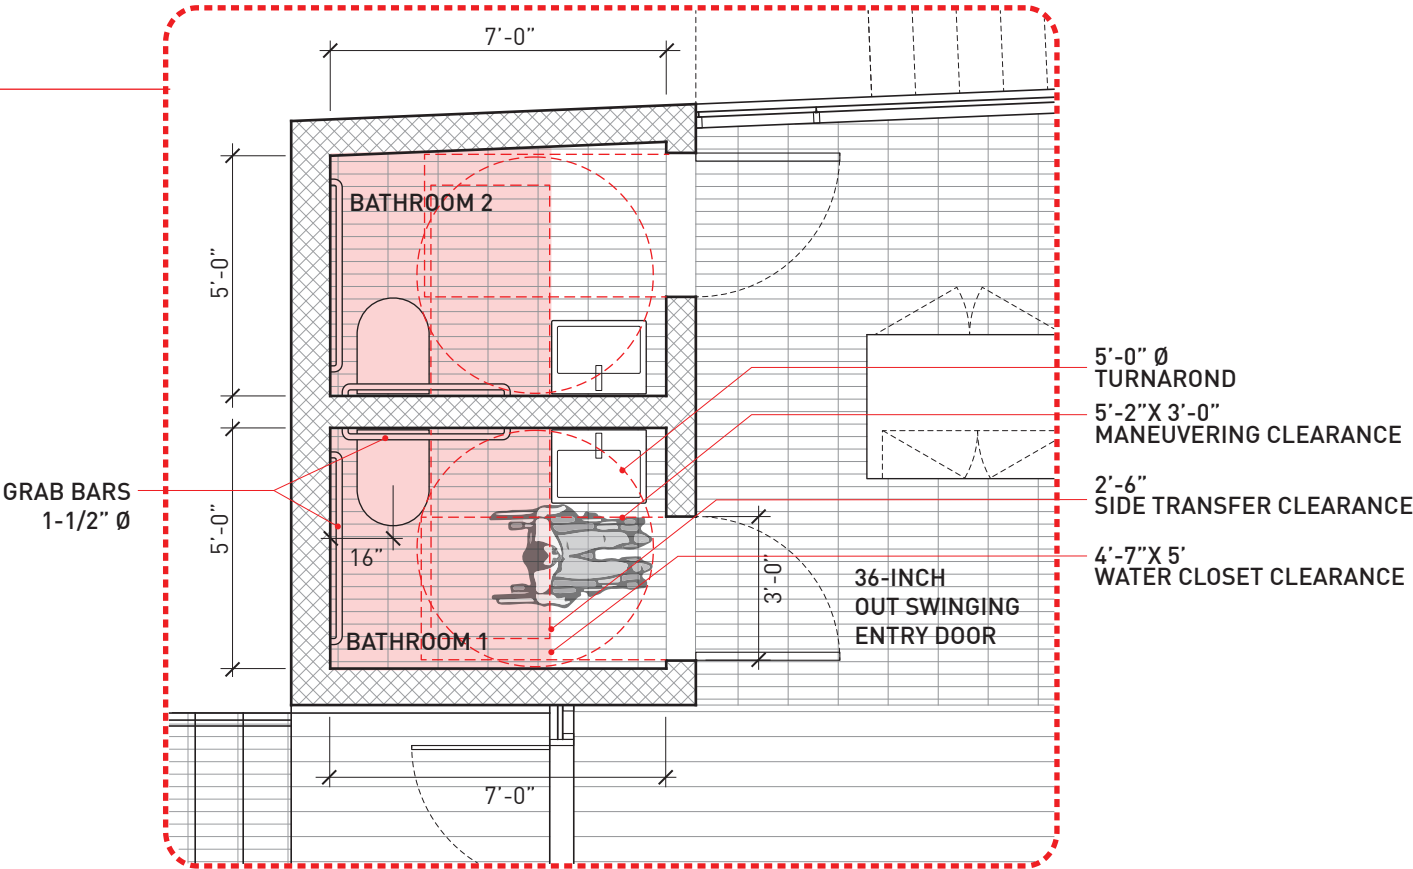

TYPICAL BATHROOM ELEVATIONS

